


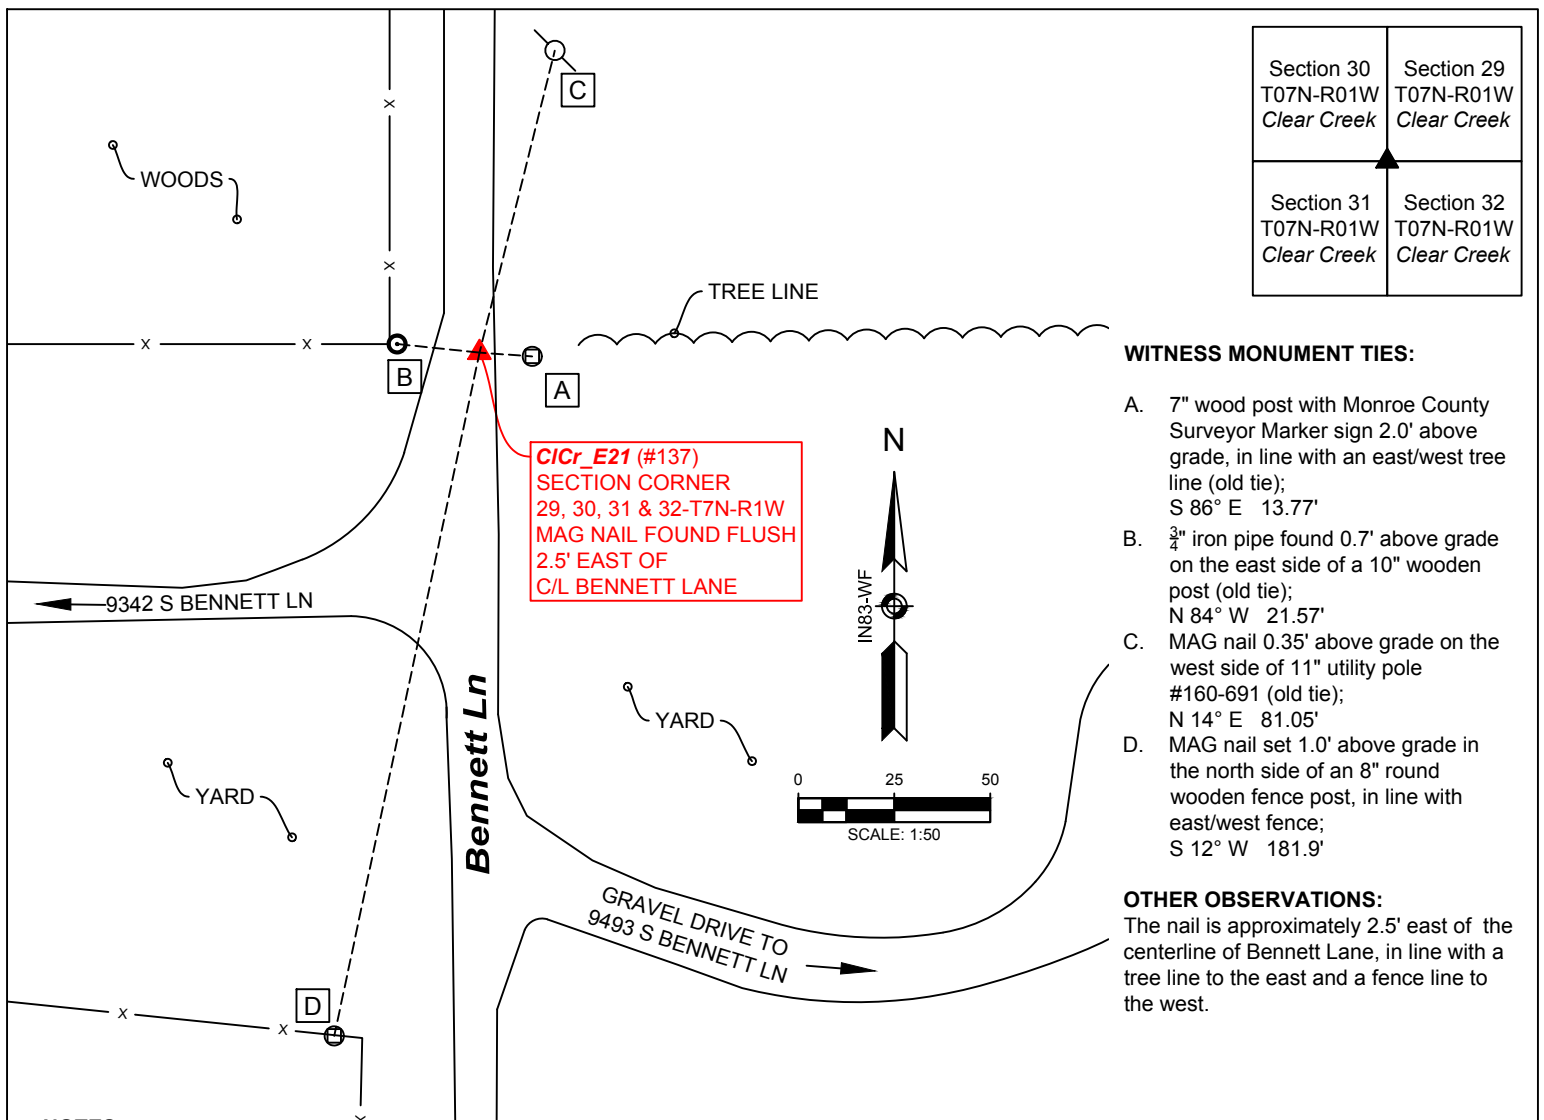

Section 30 T07N-R01W Clear Creek	Section 29 T07N-R01W Clear Creek
Section 31 T07N-R01W Clear Creek	Section 32 T07N-R01W Clear Creek

WITNESS MONUMENT TIES:


- 7" wood post with Monroe County Surveyor Marker sign 2.0' above grade, in line with an east/west tree line (old tie);
S 86° E 13.77'
- $\frac{3}{4}$ " iron pipe found 0.7' above grade on the east side of a 10" wooden post (old tie);
N 84° W 21.57'
- MAG nail 0.35' above grade on the west side of 11" utility pole #160-691 (old tie);
N 14° E 81.05'
- MAG nail set 1.0' above grade in the north side of an 8" round wooden fence post, in line with east/west fence;
S 12° W 181.9'

OTHER OBSERVATIONS:

The nail is approximately 2.5' east of the centerline of Bennett Lane, in line with a tree line to the east and a fence line to the west.

NOTES:

- Field work was performed on March 15, 2017.
- Monroe County Surveyor's Field Book 48, page 77.
- Project Name: ClearCreek2017, Field work by: RSO, Drawn by: RSO, Reviewed by: RSO & TER.
- Coordinates shown hereon were obtained from GPS observations utilizing the Indiana Real-Time Network (INCORS). Indiana West Zone, NAD83(2011) Epoch 2010.0000, State Plane Grid Coordinates, US Survey Feet. Geoid model G2012BU7. Datum NAD83_NO_TRANS.
- Coordinate data for C/Cr_E21 and witness monument tie D was collected using a Topcon Network Rover (PG-A1 antenna and GRS-1 data collector).
- Vicinity sketch was compiled per 2017 aerial photography. Witness ties A, B, and C were recovered in good condition and are shown per the prior Monument Record.
- This monument was accepted by the Monroe County Surveyor Review Board on September 14, 2010. We collected coordinates on the known monument in preparation for an upcoming perpetuation survey in the area. Historic research has not yet been performed to prove the validity of this monument. The prior Monument Record references a Douglas R. Curry survey performed for David L. & Shelis Strain in 1991 and an Eric Deckard survey performed for Lowry in 2010, both of which are on file in the Office of the Monroe County Surveyor.

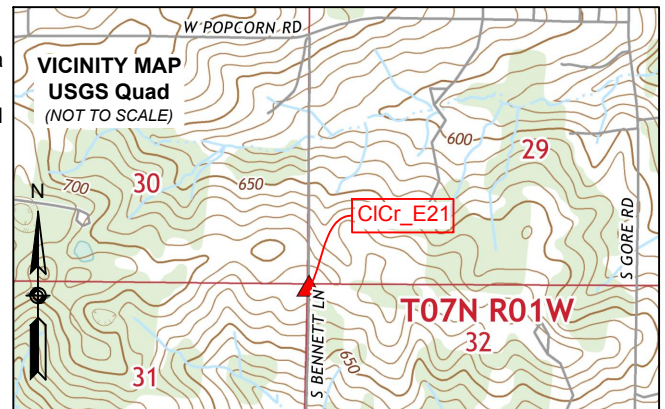

▲ **Monument Description:** MAG nail found flush, 2.5' east of centerline of Bennett Lane

State Plane Grid Coordinates: Northing: 1369186.7', Easting: 3103170.1'

SHEET
1
OF
2

MONUMENT RECORD
CORNER ID:
C/Cr_E21

Section Corner
Section 29, 30, 31 & 32- T07N-R01W
Clear Creek Township
Monroe County, Indiana



OFFICE OF THE MONROE COUNTY SURVEYOR
Trohn Enright-Randolph Monroe County Surveyor
Rachel Savich Oser Professional Surveyor
119 West 7th Street, Bloomington, IN 47404 (812) 349-2570

Photos were taken on 3/15/2017 with an iPhone 6s



Trohn Enright-Randolph
Trohn Enright-Randolph
Monroe County Surveyor



Accepted by the Monroe
County Surveyor Review Board
on December 19, 2017



Rachel Oser
Rachel Savich Oser, State of Indiana
Professional Surveyor No. 21100022

SHEET 2 OF 2	MONUMENT RECORD CORNER ID: CIGr_E21	Section Corner Section 29, 30, 31 & 32- T07N-R01W Clear Creek Township Monroe County, Indiana	 MONROE COUNTY SURVEYOR'S OFFICE Trohn Enright-Randolph <i>Monroe County Surveyor</i> Rachel Savich Oser <i>Professional Surveyor</i> 119 West 7th Street, Bloomington, IN 47404 (812) 349-2570
-----------------------	---	---	---

MONUMENT RECORD
State of Indiana - County of Monroe

Section: 31

Township: 7 North


Range: 1 West

Corner ID: ClCr E-21

Monument Description & Remarks: MAG Nail 2.5ft East of center line of Bennett Lane. Survey Sign 2ft above ground at pt. B

References On File: Douglas R. Curry survey, David L. & Shelis Stranin (1991) and Eric Deckard survey, Lowry (2010), on file in Surveyor Office

RECOVERY TIE DRAWING
Field Book 44 Page No. 28

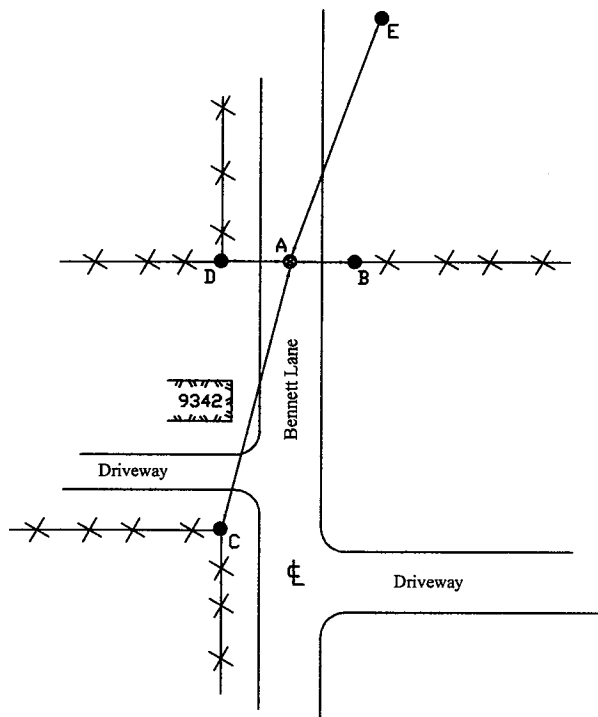

- A - MAG Nail
- B - S 86° E 13.77' to Survey Sign on 7" wood post
- C - S 27° W 81.42' to MAG nail in 7" wood post
- D - N 84° W 21.57' to 3/4" iron pipe in 10" wood post
- E - N 14° E 81.05' to MAG nail in 11" power line pole

Not To Scale
Compass Bearing Magnetic North

I, Kevin P. Enright, Monroe County Surveyor, hereby certify that this document was prepared under my direction in accordance with the provisions of section 36-2-12-11 of the Indiana Code; and the above data is given under my hand and seal this 23rd day of July, 2010.

Kevin P. Enright

Administered by the Monroe County Surveyor Review Board

Date: 9-14-2010

